RESOLUTION 2026-5

THE BROOKE-HANCOCK-JEFFERSON METROPOLITAN PLANNING COMMISSION AND THE BROOKE-HANCOCK-JEFFERSON TRANSPORTATION STUDY POLICY COMMITTEE RECOMMENDATION TO AMEND THE REGION'S F.Y. 2026-2029 TRANSPORTATION IMPROVEMENT PROGRAM (TIP)

WHEREAS, Following the Ohio Department of Transportation's *STIP Amendment and Administrative Modification Procedures*, and the West Virginia Department of Transportation's request, the Brooke-Hancock-Jefferson Transportation Study Policy Committee (BHJTS) is required to amend the regions' FY2026-2029 TIP herein called Revision #5; and

WHEREAS, Revision #5 includes the additions, removals, and/or modifications to the following projects;

(1) In Jefferson County, Ohio: Add project "JEF Univ. Blvd/Wellesley Ave", for additions of sidewalks/shared use paths, total project cost $1,950,000.00; and

WHEREAS, All projects listed in Revision #5 are consistent with the 2050 Regional Transportation Plan, adopted April 17, 2024; and

WHEREAS, BHJTS staff has reviewed the project amendment and has verified that the amendment maintains TIP financial constraint; and

WHEREAS, All projects listed in Revision #5 conform to the provisions of CFR Part 51.390 as well as CFR Title 40 Part 93 (Updated March 2010) and Section 176(c) of the Clean Air Act for all applicable National Ambient Air Quality Standards (NAAQS) and will not:

1. Cause or contribute to a new violation of a NAAQS;
2. Increase the frequency or severity of any existing violation of a NAAQS;
3. Delay the timely attainment of a NAAQS.

WHEREAS, BHJTS staff has reviewed the projects and agrees with the TIP revision according to the attachments to this resolution; and

WHEREAS, the BHJTS Technical Advisory Committee, in action taken on April 22nd, 2026 recommends approval of the afore mentioned revision to the Region's F.Y. 2026-2029 Transportation Improvement Program;

NOW THEREFORE BE IT RESOLVED: that the F.Y. 2026-2029 Transportation Improvement Program be revised as indicated by the attachments to this Resolution.

ADOPTED, this 22nd day of April 2026, at the regularly scheduled joint meetings of the Brooke-Hancock-Jefferson Metropolitan Planning Commission and the Brooke-Hancock-Jefferson Transportation Study Policy Committee.

Tom Timmons
Chairperson

ATTEST:

Michael J. Paprocki
Executive Director

BHJ-MPC
Brooke Hancock Jefferson
Metropolitan Planning Commission

BROOKE-HANCOCK-JEFFERSON METROPOLITAN PLANNING COMMISION

FY 2026-2029 TRANSPORTATION IMPROVEMENT PROGRAM

TRANSPORTATION STUDY REPORT

Item (1) – 2026-2029 TIP Revision #5, Resolution 2026-5

Jefferson County, Ohio

The Ohio Department of Transportation has requested project changes listed below that require an amendment to the 26-29 TIP, referred to as TIP Revision #5;

1.) In Jefferson County, Ohio: Add project "JEF Univ. Blvd/Wellesley Ave", for additions of sidewalks/shared use paths, total project cost $1,950,000.00; and

This project came out of the recently completed Complete Streets Study that was done by BHJ in collaboration with the City of Steubenville, the Village of Wintersville, the Jefferson County Engineers Office, ODOT, and Burgess and Niple. Currently this project is to be funded at an 80/20 split of federal and local match dollars respectively. The 80% funds will come from BHJ's Congestion Mitigation and Air Quality (CMAQ) Allocations and the 20% match is anticipated to come from an application to the State Capital Budget that was applied for by Franciscan University. If that application is denied other sources of funding will be looked at and secured by BHJ, the City of Steubenville, and Franciscan University.

The project will include the additions of sidewalks/shared use paths along the south side of University Blvd. from 7th St to Wellesley Ave., and then continue along the east side of Wellesley Ave. to Carnegie St. The following pages have the project information page from the ESTIP website as well as preliminary drawings from the Complete Streets Study.

BHJ-MPC
Brooke Hancock Jefferson
Metropolitan Planning Commission

View Project Revision

Revision Information

Revision Number:	Revision Name:	Revision Type:	Estimated Submission Date:	Approved Date:
3.0	TIP Revision 5	Amendment	04/22/2026	

Project Information

View Changes

PID:	Project Name:	Air Quality Status:	Primary Work Category:	Sponsoring Agency:
126147	JEF Univ. Blvd/Wellesley Ave	Exempt	Pedestrian Facilities	Steubenville, City of

ODOT Dist(s):	Locale(s):	MPO(s) / RTPO(s):	Performance Measures:	List Type:
11	JEF	BHJ	CMAQ Non-SOV	Individual

Project Termini:
University Blvd: From just west of 7th St to Wellesley Ave; Wellesley Ave: Continuing from University Blvd to Carnegie St

Project Description:
Work to include the addition of sidewalk and shared use path along University Blvd. and Wellesley Ave. at a minimum width of 6'. Pedestrian facilities updated at intersections where needed and installation of a crossing with refuge island and rapid flashing beacon.

TIP Project Comments:

Total Project Estimate:
$1,950,000.00

Revision Reason:
Add Project

Revision Comments:

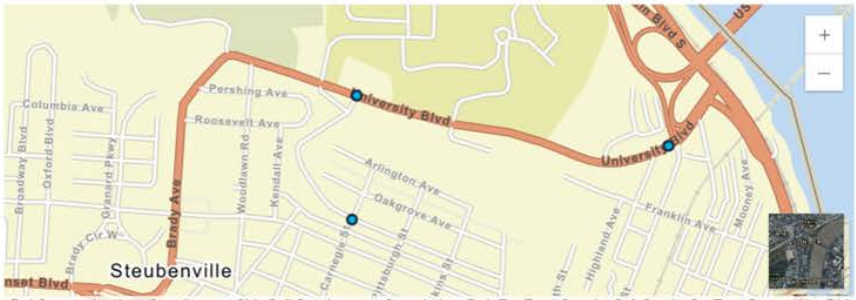

TIP Phases

Phase	STIP Fund Type	Prior Years	2026	2027	2028	2029	Future Years	Total	Revision Reason	Revision Comments
ENV	MPO CMAQ	$ -	$ -	$238,000.00	$ -	$ -	$ -	$238,000.00	Add Project	
	Local	$ -	$ -	$59,500.00	$ -	$ -	$ -	$59,500.00		
	Total ENV	***$ -***	***$ -***	***$297,500.00***	***$ -***	***$ -***	***$ -***	***$297,500.00***		
DD	MPO CMAQ	$ -	$ -	$ -	$42,000.00	$ -	$ -	$42,000.00	Add Project	
	Local	$ -	$ -	$ -	$10,500.00	$ -	$ -	$10,500.00		
	Total DD	***$ -***	***$ -***	***$ -***	***$52,500.00***	***$ -***	***$ -***	***$52,500.00***		
CO	MPO CMAQ	$ -	$ -	$ -	$ -	$1,280,000.00	$ -	$1,280,000.00	Add Project	
	Local	$ -	$ -	$ -	$ -	$320,000.00	$ -	$320,000.00		
	Total CO	***$ -***	***$ -***	***$ -***	***$ -***	***$1,600,000.00***	***$ -***	***$1,600,000.00***		
	Total	***$ -***	***$ -***	***$297,500.00***	***$52,500.00***	***$1,600,000.00***	***$ -***	***$1,950,000.00***		

TIP Revision History

TIP Period	Revision Type	Revision Name	Approved / Estimated Submission Date	Revision Reason	Phase	TIP Period Phase Estimate	Revision Comments
2026 - 2029	Amendment	TIP Revision 5		Add Project			
				Add Project	DD	$52,500.00	
				Add Project	ENV	$297,500.00	
				Add Project	CO	$1,600,000.00	

OK

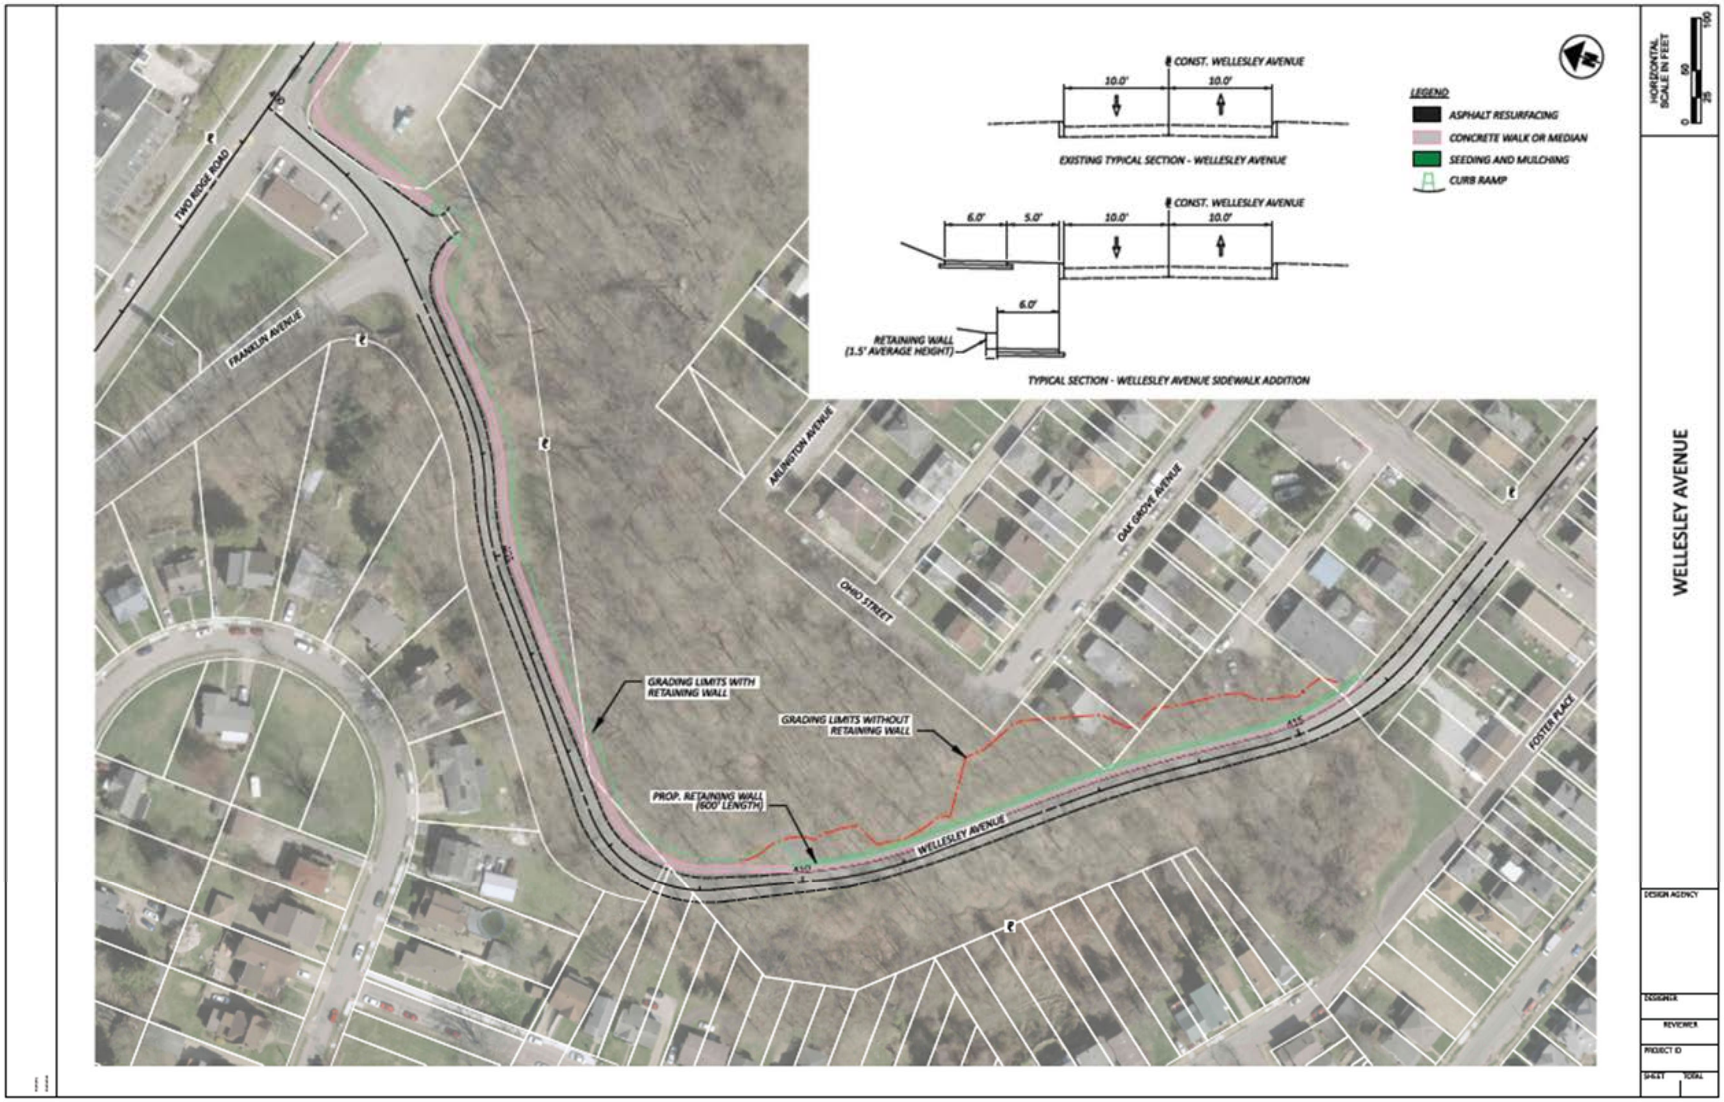
TWO RIDGE ROAD
FRANKLIN AVENUE
KILLINGTON AVENUE
OAK GROVE AVENUE
OHIO STREET
FOSTER PLACE
WELLESLEY AVENUE
GRADING LIMITS WITH RETAINING WALL
GRADING LIMITS WITHOUT RETAINING WALL
PROP. RETAINING WALL (600' LENGTH)
EXISTING TYPICAL SECTION - WELLESLEY AVENUE
CONST. WELLESLEY AVENUE
10.0'
10.0'
TYPICAL SECTION - WELLESLEY AVENUE SIDEWALK ADDITION
6.0'
5.0'
6.0'
RETAINING WALL (1.5' AVERAGE HEIGHT)
LEGEND
ASPHALT RESURFACING
CONCRETE WALK OR MEDIAN
SEEDING AND MULCHING
CURB RAMP
HORIZONTAL SCALE IN FEET
0
50
100
WELLESLEY AVENUE
DESIGN AGENCY
DESIGNER
REVIEWER
PROJECT ID
SHEET
TOTAL

LEGEND

- ASPHALT RESURFACING
- CONCRETE WALK OR MEDIAN
- SEEDING AND MULCHING
- CURB RAMP

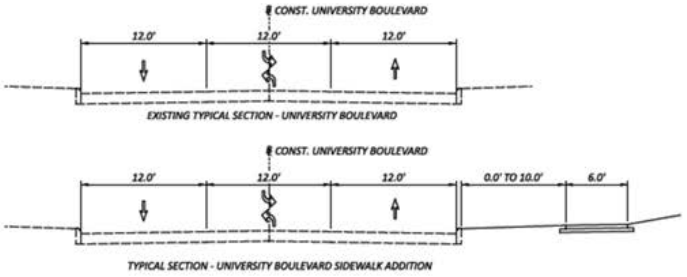

HORIZONTAL SCALE IN FEET
0 25 50 100

UNIVERSITY BOULEVARD/WELLESLEY AVENUE

DESIGN AGENCY

DESIGNER

REVIEWER

PROJECT ID

SHEET TOTAL

LEGEND

- ASPHALT RESURFACING
- CONCRETE WALK OR MEDIAN
- SEEDING AND MULCHING
- CURB RAMP

HORIZONTAL SCALE IN FEET
0 25 50 100

UNIVERSITY BOULEVARD

DESIGN AGENCY
DESIGNER
REVIEWER
PROJECT ID
SHEET TOTAL

LEGEND
- ASPHALT RESURFACING
- CONCRETE WALK OR MEDIAN
- SEEDING AND MULCHING
- CURB RAMP

HORIZONTAL SCALE IN FEET
0 25 50 100

UNIVERSITY BOULEVARD

DESIGN AGENCY
DESIGNER
REVIEWER
PROJECT ID
SHEET TOTAL